


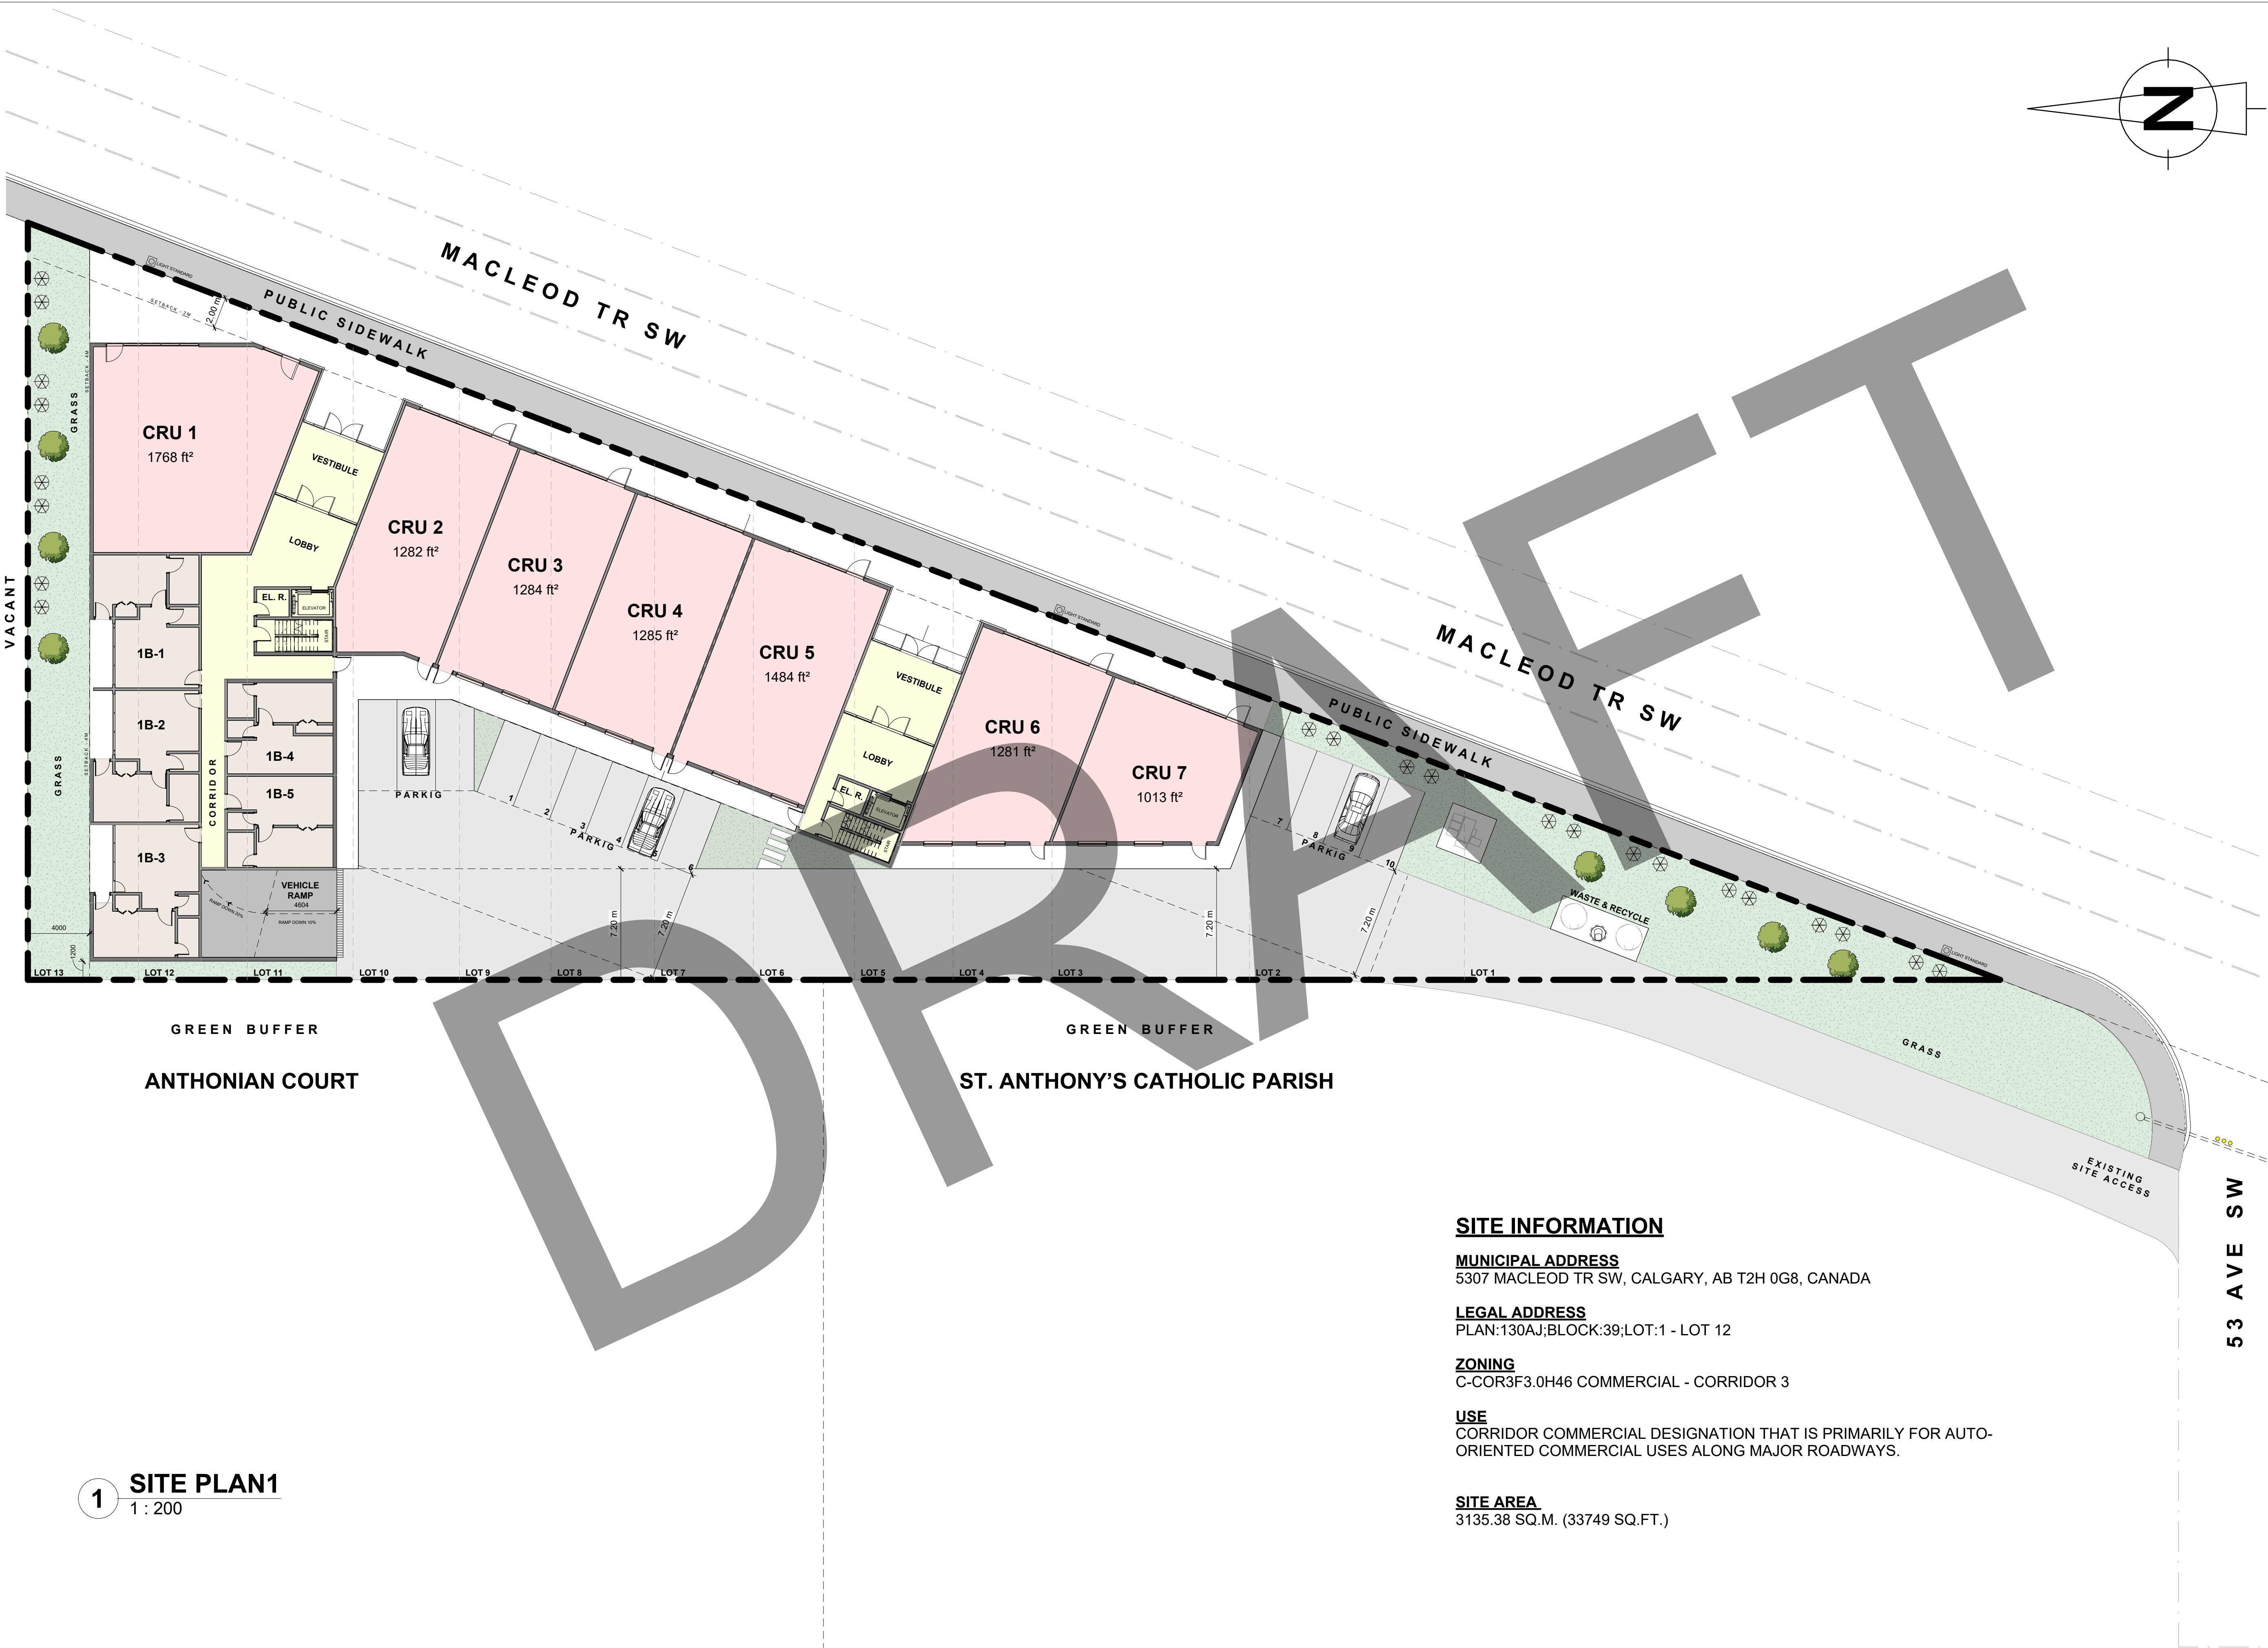



b2d
architecture Inc.

214 - 3016 5 Ave NE | Calgary, AB | T2A 6K4
(403) 389-8332
addis@b2darchitecture.ca
b2darchitecture.ca

SIGN / SEAL

The design and drawings prepared by b2d architecture Inc. are instruments of service for execution of the work shown and are the property of the b2d whether the work be executed or not and b2d reserves the copyright therein and in the work executed therefrom, and they are not to be reproduced or used in any way without the written consent of the b2d.

Drawings shall not be scaled. The Contractor shall verify and be responsible for all dimensions, datum, and elevations pertinent to executing the work. Discrepancies and variations shall be reported to the Architect prior to commencing construction.

These Design documents are prepared Solely for the use by the Party with whom the b2dhas entered into a Contract and there no Representalons of any kind made by the b2d to any Party with whom the b2d has not entered into contract.

Revision Schedule			
Rev. No.	Revision	By	Date

**5307
MACLEOD
MIXED USE**

5307 Macleod Trl SW,
Calgary, AB T2H 0G8,
Canada

SITE PLAN

JOB NUMBER

SCALE 1 : 200	DATE 2025-08-27
DRAWN MK	CHECKED AG
APPD	REV. NO

DWG NUMBER

A1.02